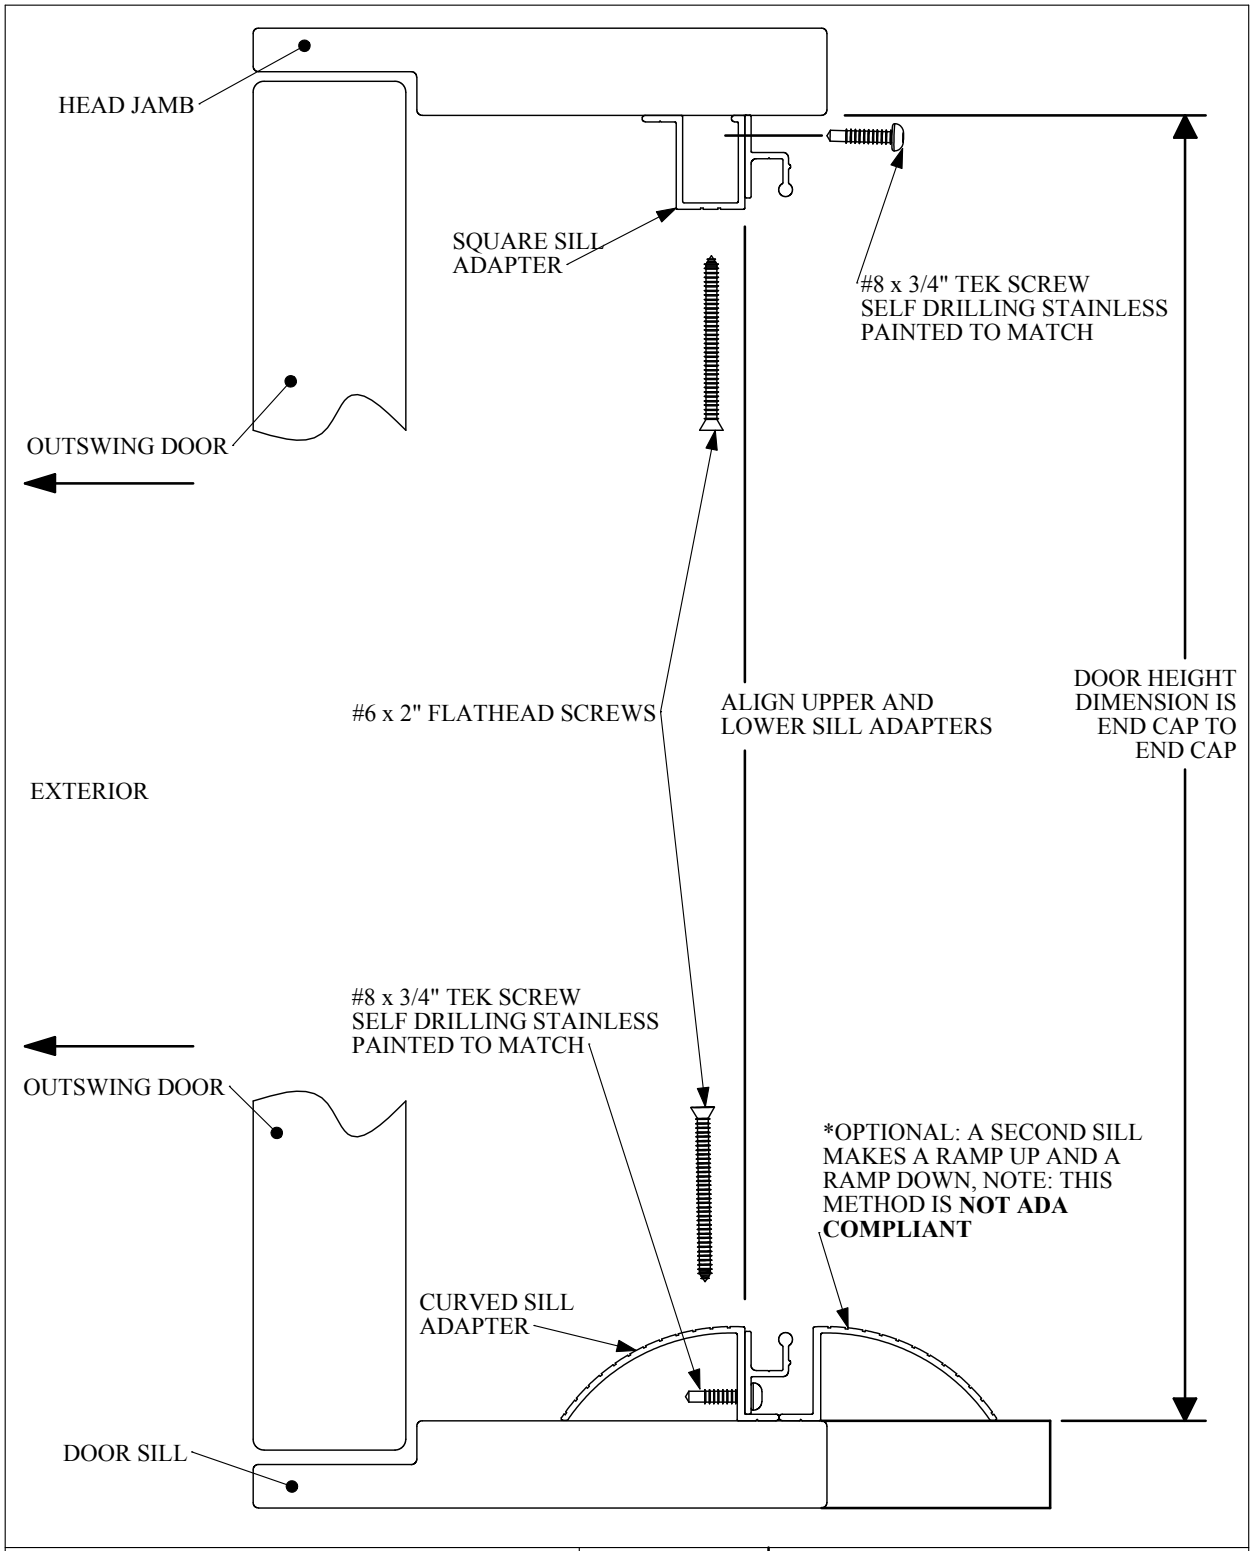

StowAway
RETRACTABLE SCREENS

TYPE:	ENTRY DOOR
OPERATION:	OUTSWING DOOR
SILL ADAPTER:	#5 SQUARE SILL AT THE TOP #7 CURVED SILL AT THE BOTTOM

UPDATED: 11/7/08 B